SMD®
Structural Floor and Roof Solutions

Construction Joint

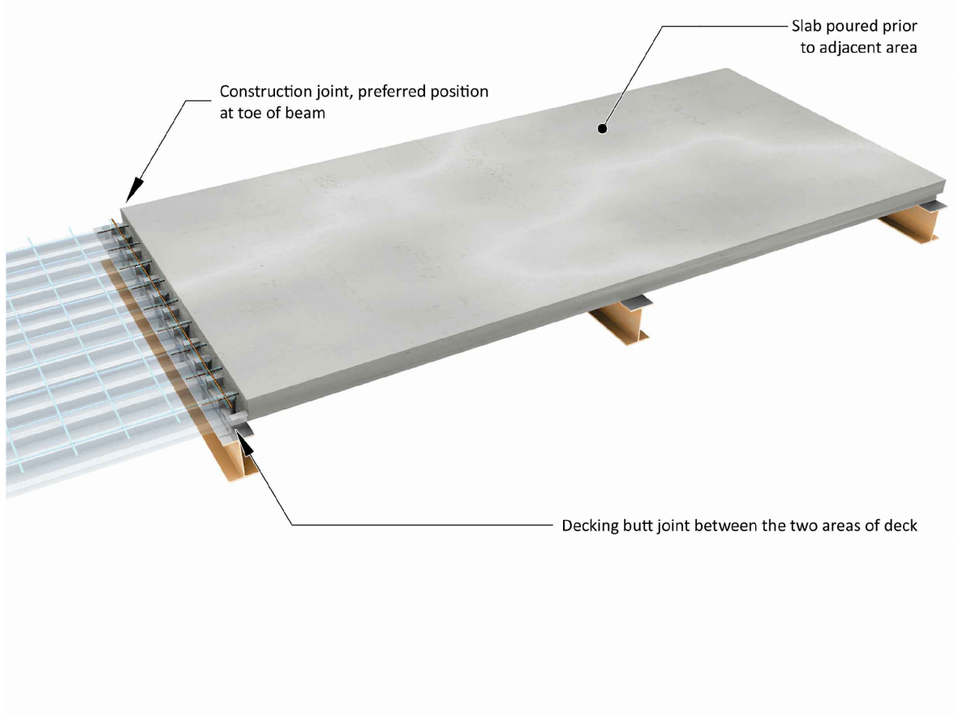

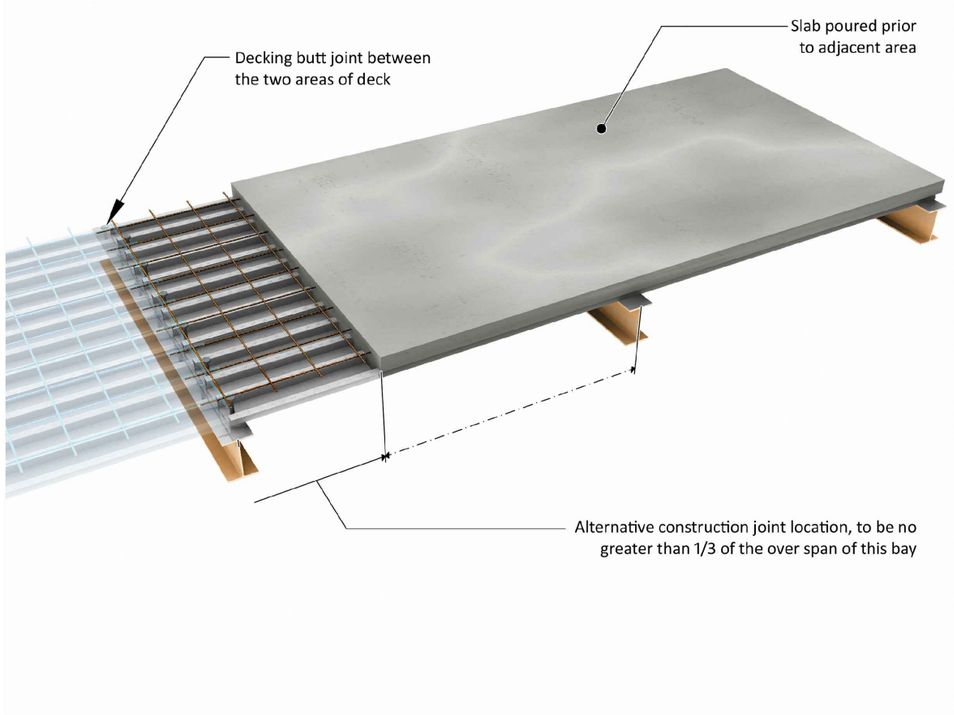

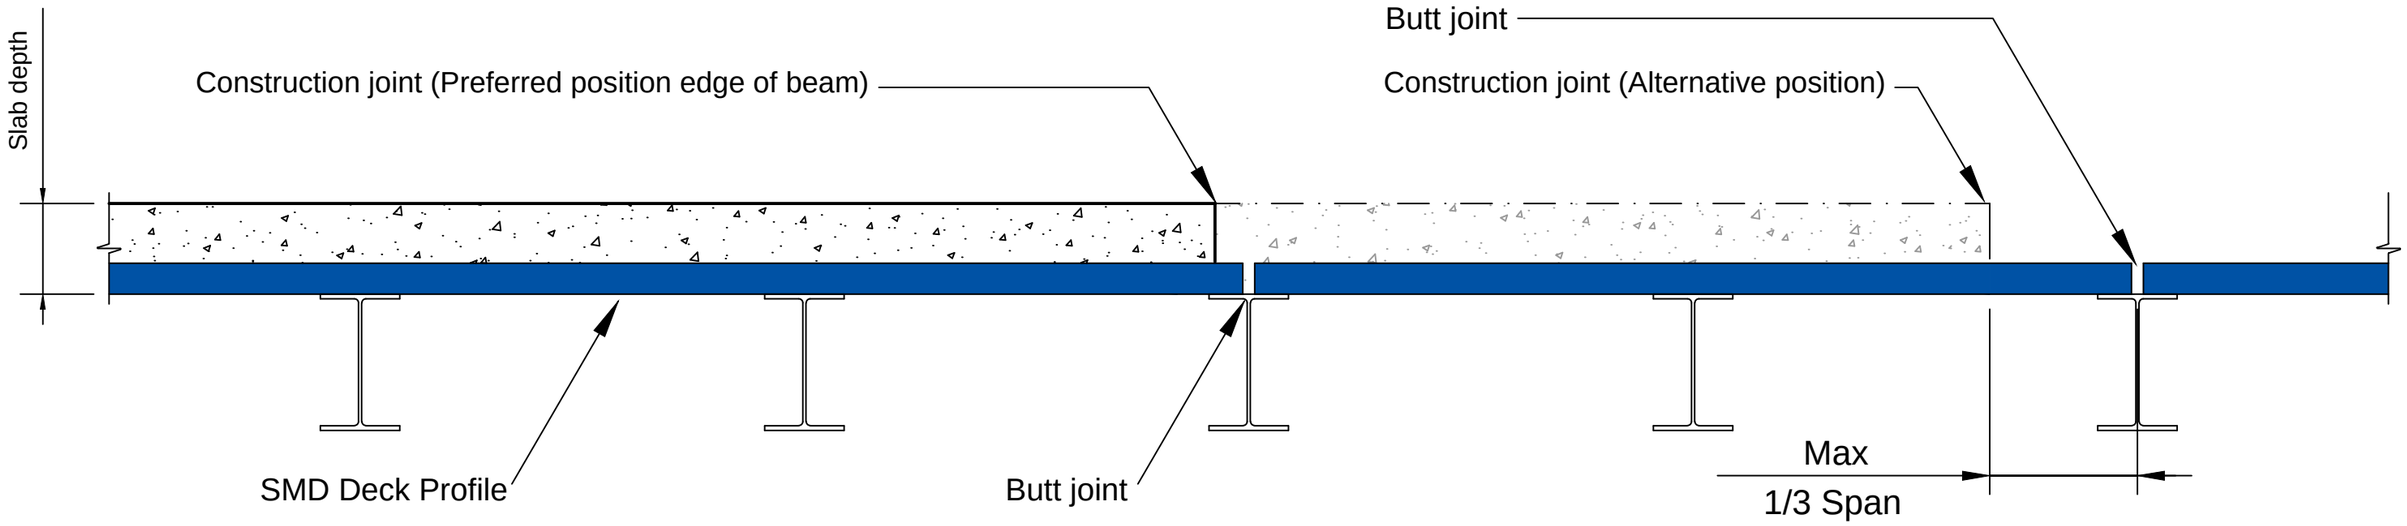

SMD.DOD.178.V2